ITEM	DATE	ISSUE DESCRIPTION

SATELLITE VIEW | Scale: 1/32"=1'-0" (8' 16' 32' 64') | Drawing: SK-01 | Detail: 01

ROONEY PLAZA
1136 Ocean Ave, Sea Bright, NJ 07760

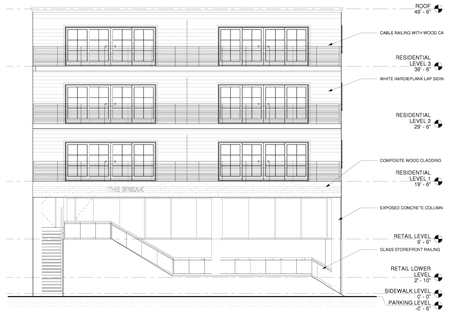

THE BREAK AT SEA BRIGHT
1080 Ocean Ave, Sea Bright, NJ 07760

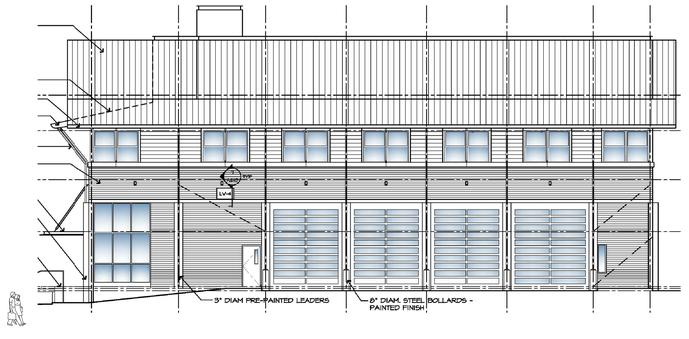

SEA BRIGHT FIREHOUSE
1099 Ocean Ave, Sea Bright, NJ 07760

SEA BRIGHT BEACH PAVILION
1097 Ocean Ave, Sea Bright, NJ 07760

NOTES:
1. Vertical Alignment Of Building Views Is Based On Relative Elevation.

ELEVATION VIEWS | Scale: 1/4"=1'-0" (1' 2' 4' 8') | Drawing: SK-01 | Detail: 02

Design Consultant
RUDOWSKY DEVELOPMENT
Contact: Luke Rudowsky, PE
305 Bond Steet #301
Asbury Park, NJ 07712
P: (732) 877-9250
E: RudowskyDevelopment@gmail.com

Project
SEA BRIGHT BLDG HEIGHT STUDY
OCEAN AVENUE
SEA BRIGHT, NJ 07760

Drawn By	Designed By	Date
LZR	LZR	11/05/2020
Scale	Filename	
AS SHOWN		

HEIGHT STUDY

Dwg. No.
SK-01

30x42