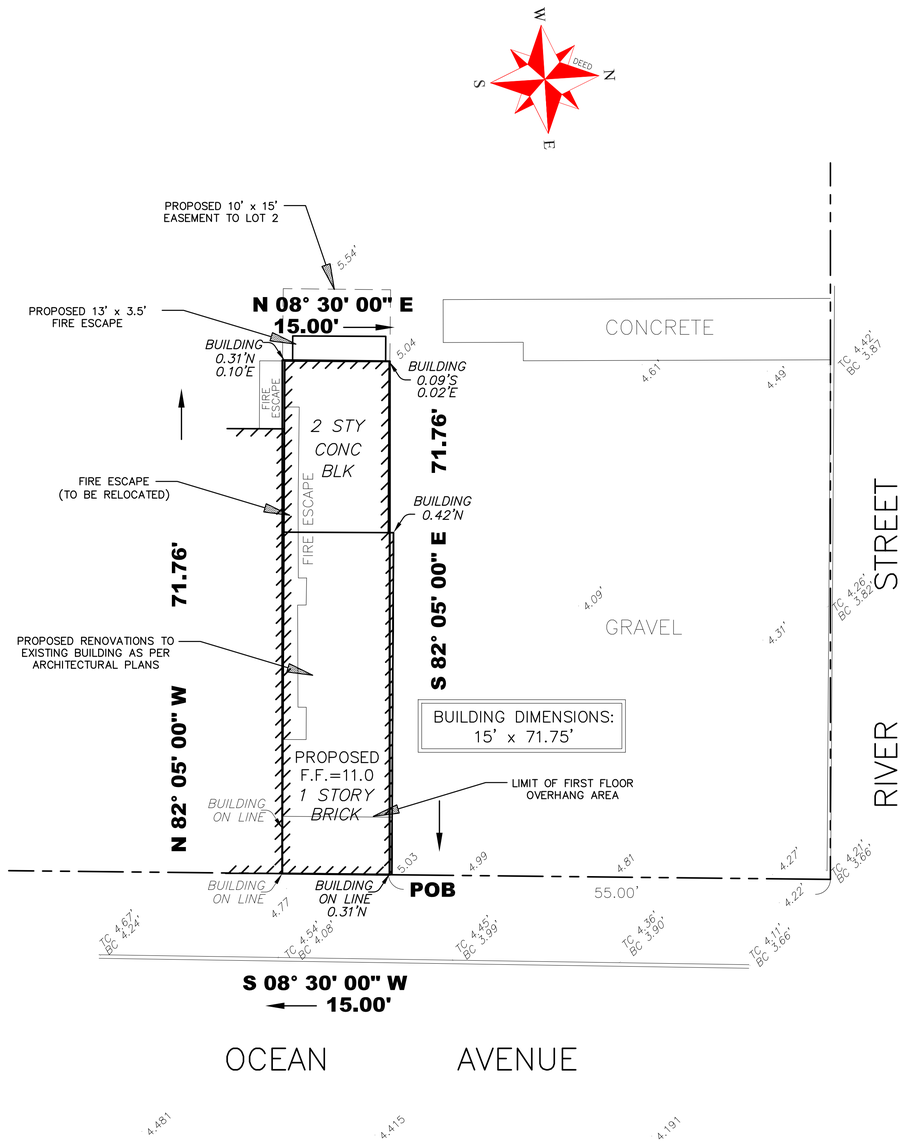

NO.	DATE	DESCRIPTION
1	12-11-17	REVISED BUILDING

"BEACHFRONT JOE, LLC"
1084 OCEAN AVENUE
VARIANCE PLAN

BLOCK 15, LOT 2

BOROUGH OF SEA BRIGHT — MONMOUTH COUNTY, NEW JERSEY

EAST POINT ENGINEERING, LLC
NEW JERSEY CERTIFICATE OF AUTHORIZATION NO. 24GA28169800

22 Meridian Road, Suite 3
Eatontown, NJ 07724
Tel: 732.544.4565
Fax: 732.544.4555

MARC S. LEBER
N.J. PROFESSIONAL ENGINEER, LICENSE NO. 24GE04453400
N.J. PROFESSIONAL PLANNER, LICENSE NO. 33LI00589900

12-11-17
DATE

DATE: 05-20-16	PROJECT NUMBER: 16-065
SCALE: 1" = 10'	CHECKED BY: BNP

SHEET NO. 2 OF 2

COPYRIGHT © 2016, EAST POINT ENGINEERING, LLC – ALL RIGHTS RESERVED
THIS DRAWING IS THE PROPERTY OF EAST POINT ENGINEERING, LLC. REPRODUCTION OR USE FOR ANY PURPOSE OTHER THAN THAT AUTHORIZED BY EAST POINT ENGINEERING, LLC IS PROHIBITED.